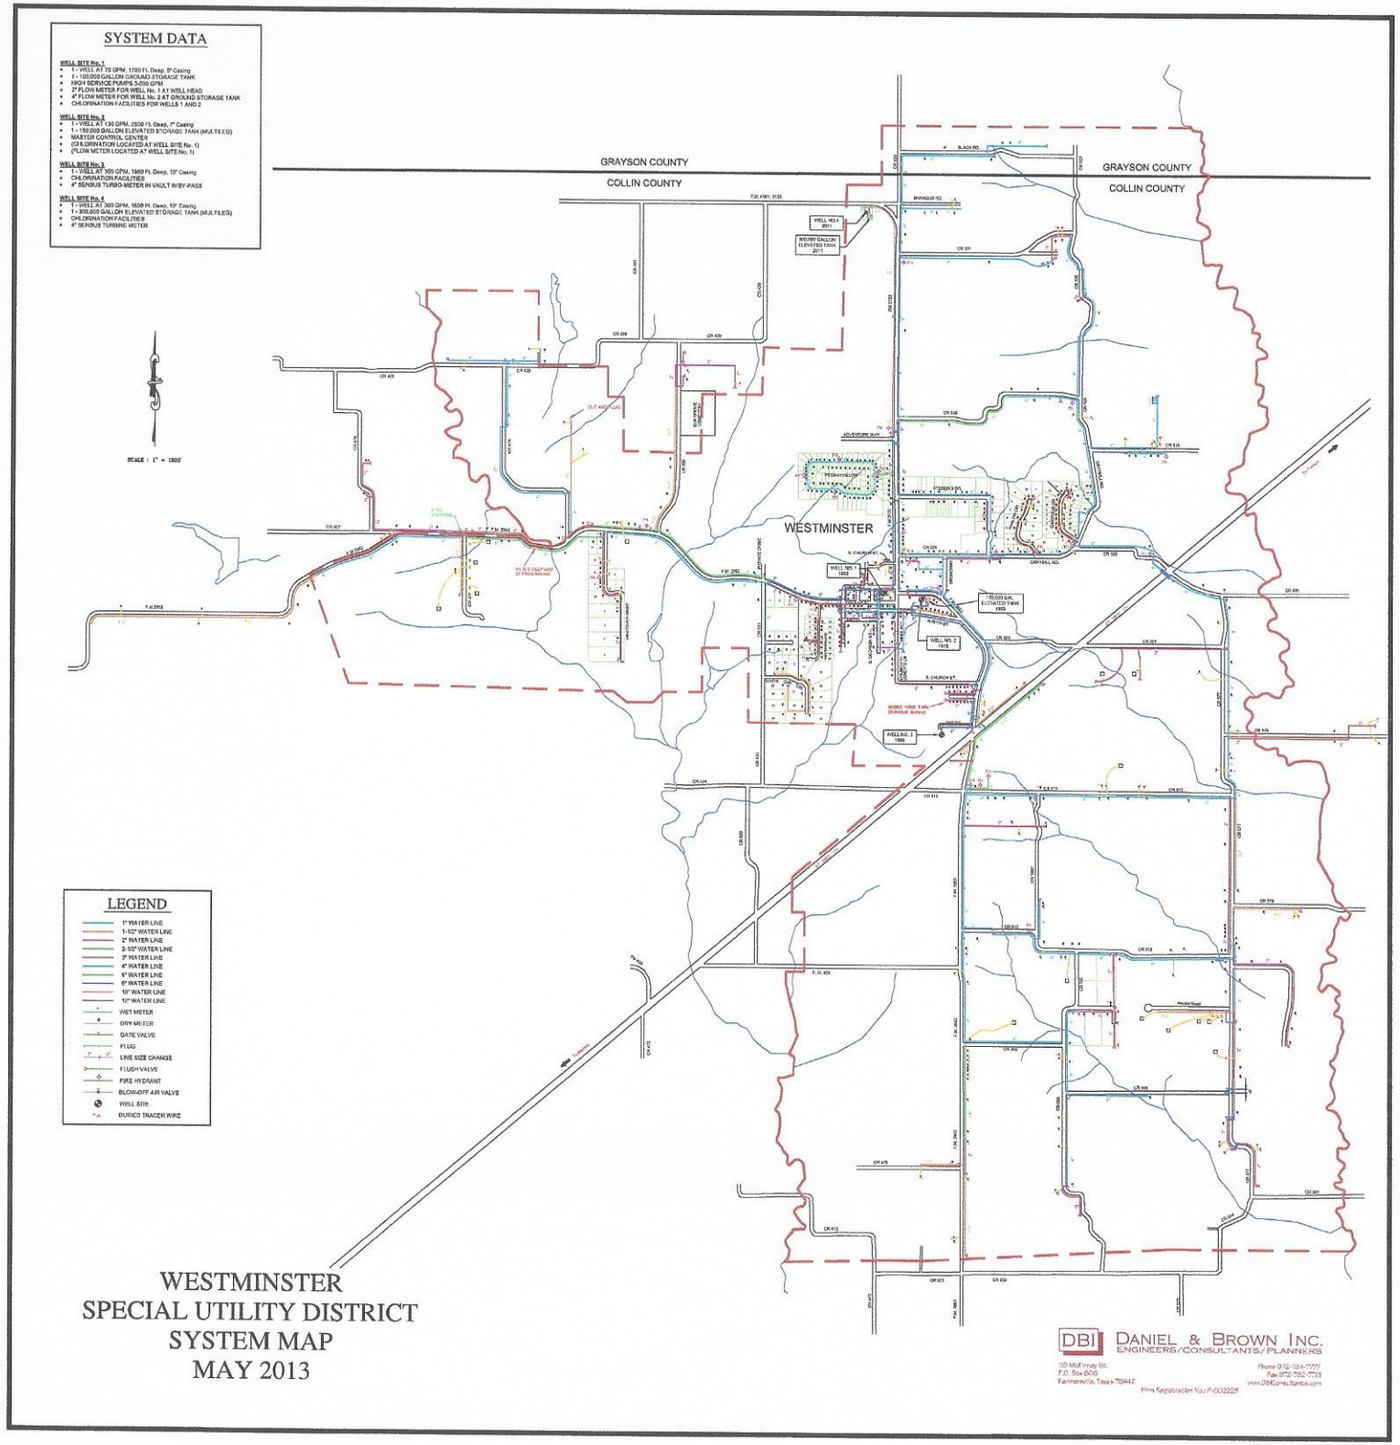
SYSTEM DATA
WELL SITE No. 1
1 - WELL AT 70 GPM, 1700 Ft. Deep, 5" Casing
1 - 100,000 GALLON GROUND STORAGE TANK
HIGH SERVICE PUMPS 3-200 GPM
2" FLOW METER FOR WELL No. 1 AT WELL HEAD
4" FLOW METER FOR WELL No. 2 AT GROUND STORAGE TANK
CHLORINATION FACILITIES FOR WELLS 1 AND 2
WELL SITE No. 2
1 - WELL AT 130 GPM, 2508 Ft. Deep, 7" Casing
1 - 150,000 GALLON ELEVATED STORAGE TANK (MULTILEG)
MASTER CONTROL CENTER
(CHLORINATION LOCATED AT WELL SITE No. 1)
(FLOW METER LOCATED AT WELL SITE No. 1)
WELL SITE No. 3
1 - WELL AT 300 GPM, 1960 Ft. Deep, 10" Casing
CHLORINATION FACILITIES
4" SENSUS TURBO-METER IN VAULT W/BY-PASS
WELL SITE No. 4
1 - WELL AT 300 GPM, 1630 Ft. Deep, 10" Casing
1 - 300,000 GALLON ELEVATED STORAGE TANK (MULTILEG)
CHLORINATION FACILITIES
4" SENSUS TURBINE METER
SCALE : 1" = 1800'
GRAYSON COUNTY
COLLIN COUNTY
GRAYSON COUNTY
COLLIN COUNTY
WESTMINSTER
LEGEND
1" WATER LINE
1-1/2" WATER LINE
2" WATER LINE
2-1/2" WATER LINE
3" WATER LINE
4" WATER LINE
6" WATER LINE
8" WATER LINE
10" WATER LINE
12" WATER LINE
WET METER
DRY METER
GATE VALVE
PLUG
LINE SIZE CHANGE
FLUSH VALVE
FIRE HYDRANT
BLOW-OFF AIR VALVE
WELL SITE
BURIED TRACER WIRE
WESTMINSTER
SPECIAL UTILITY DISTRICT
SYSTEM MAP
MAY 2013
DBI
DANIEL & BROWN INC.
ENGINEERS/CONSULTANTS/PLANNERS
105 McKinney St.
P.O. Box 605
Bammerville, Texas 75447
Phone (972) 784-7777
Fax 972-782-7723
www.DBIengineering.com
Firm Registration No: F-002228